REVISIONS				
ZONE	REV	DESCRIPTION	DATE	APPROVED
C5	1	PER DEP COMMENTS DURING SITE MEETING 11-14-02	11/15/02	GRB

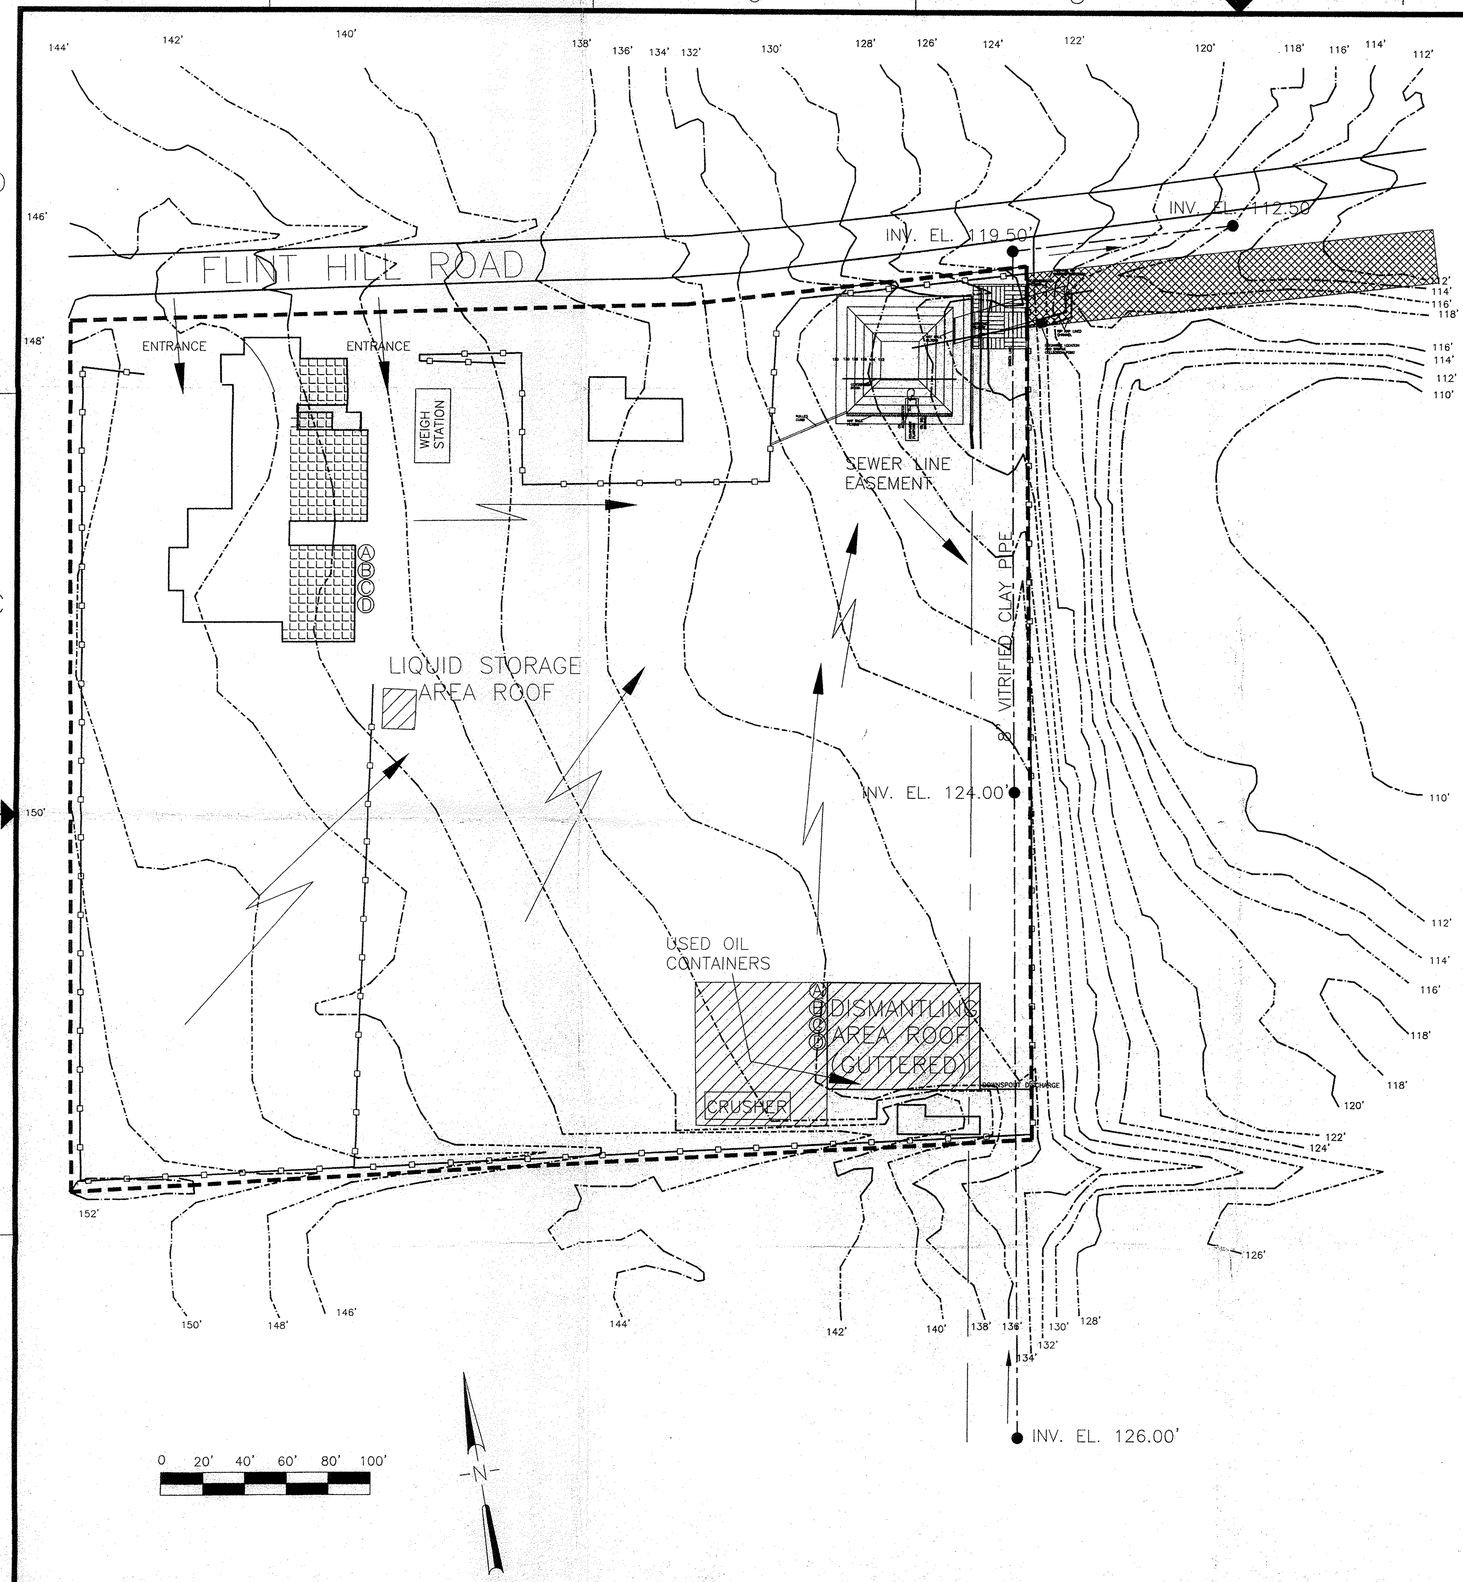

LEGEND

- PROPERTY BOUNDARY
- CONTOURS
- FENCELINE
- SANITARY SEWER LINE
- CURRENT ROOF AREAS
- EXPANDED ROOF AREAS
- SURFACEWATER FLOW
- Ⓐ ADSORBENT
- Ⓑ SHOVEL, SQUEEGEES, BROOMS
- Ⓒ FIRE EXTINGUISHER
- Ⓓ FIRST AID KITS
- PROPOSED EASEMENT WITHIN EASEMENT (UPPER MERION TWP)
- PROPOSED EASEMENT (PASQUALE)

HAZARDOUS MATERIAL / LIQUID STORAGE AREAS

LOCATION	TYPE	MATERIAL	MAX. CONTAINER QUANTITY
LIQUID STORAGE AREA	CONTAINER	TRANSMISSION FLUID	55-GAL. DRUM
LIQUID STORAGE AREA	CONTAINER	MOTOR OIL	55-GAL. DRUM
LIQUID STORAGE AREA	CONTAINER	ANTI-FREEZE	55-GAL. DRUM
WEIGH STATION	AST	GASOLINE	550-GAL AST
DISMANTLING AREA	CONTAINER	TRANSMISSION FLUID	55-GAL. DRUM
DISMANTLING AREA	CONTAINER	MOTOR OIL	55-GAL. DRUM
DISMANTLING AREA	CONTAINER	ANTI-FREEZE	55-GAL. DRUM
DISMANTLING AREA	CONTAINER	GASOLINE	55-GAL. DRUM

GARY BROWN, P.E.
PA. LIC. NO. 027358E

COMMONWEALTH OF PENNSYLVANIA
REGISTERED PROFESSIONAL ENGINEER
GARY R. BROWN
27358-E

DATE: 11/15/02 APPROVED CHECKED
DRAWN WHH

SITE PLAN
JAMISON'S USED AUTO PARTS
529 FLINTHILL ROAD
KING OF PRUSSIA, PA 19046

RT ENVIRONMENTAL SERVICES, INC.
215 West Church Road
Suite 301
King of Prussia, PA 19406

SIZE	FSCM NO.	DWG NO.	REV
		70106-01-01	1

SCALE AS SHOWN AUTOCAD FILE - shortys SHEET

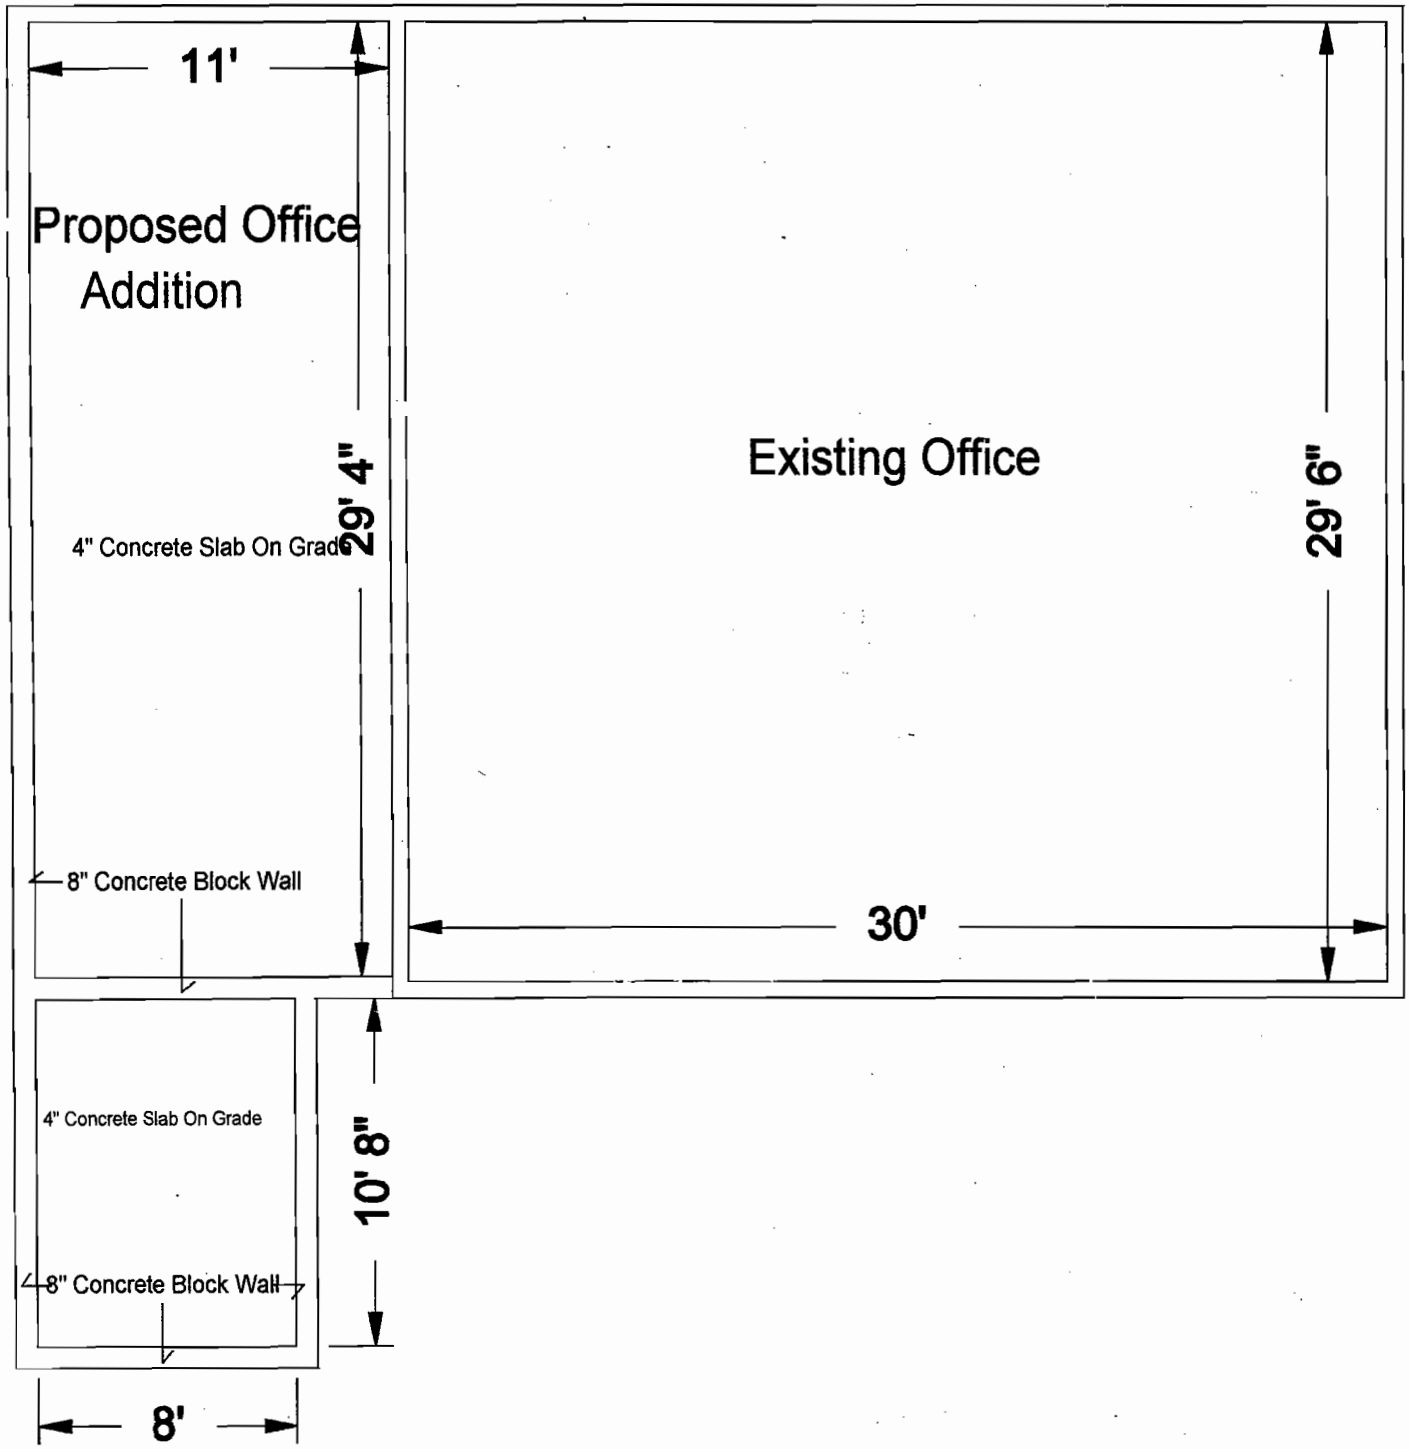
11'
Proposed Office
Addition
29' 4"
4" Concrete Slab On Grade
8" Concrete Block Wall
Existing Office
29' 6"
30'
4" Concrete Slab On Grade
10' 8"
8" Concrete Block Wall
8'